


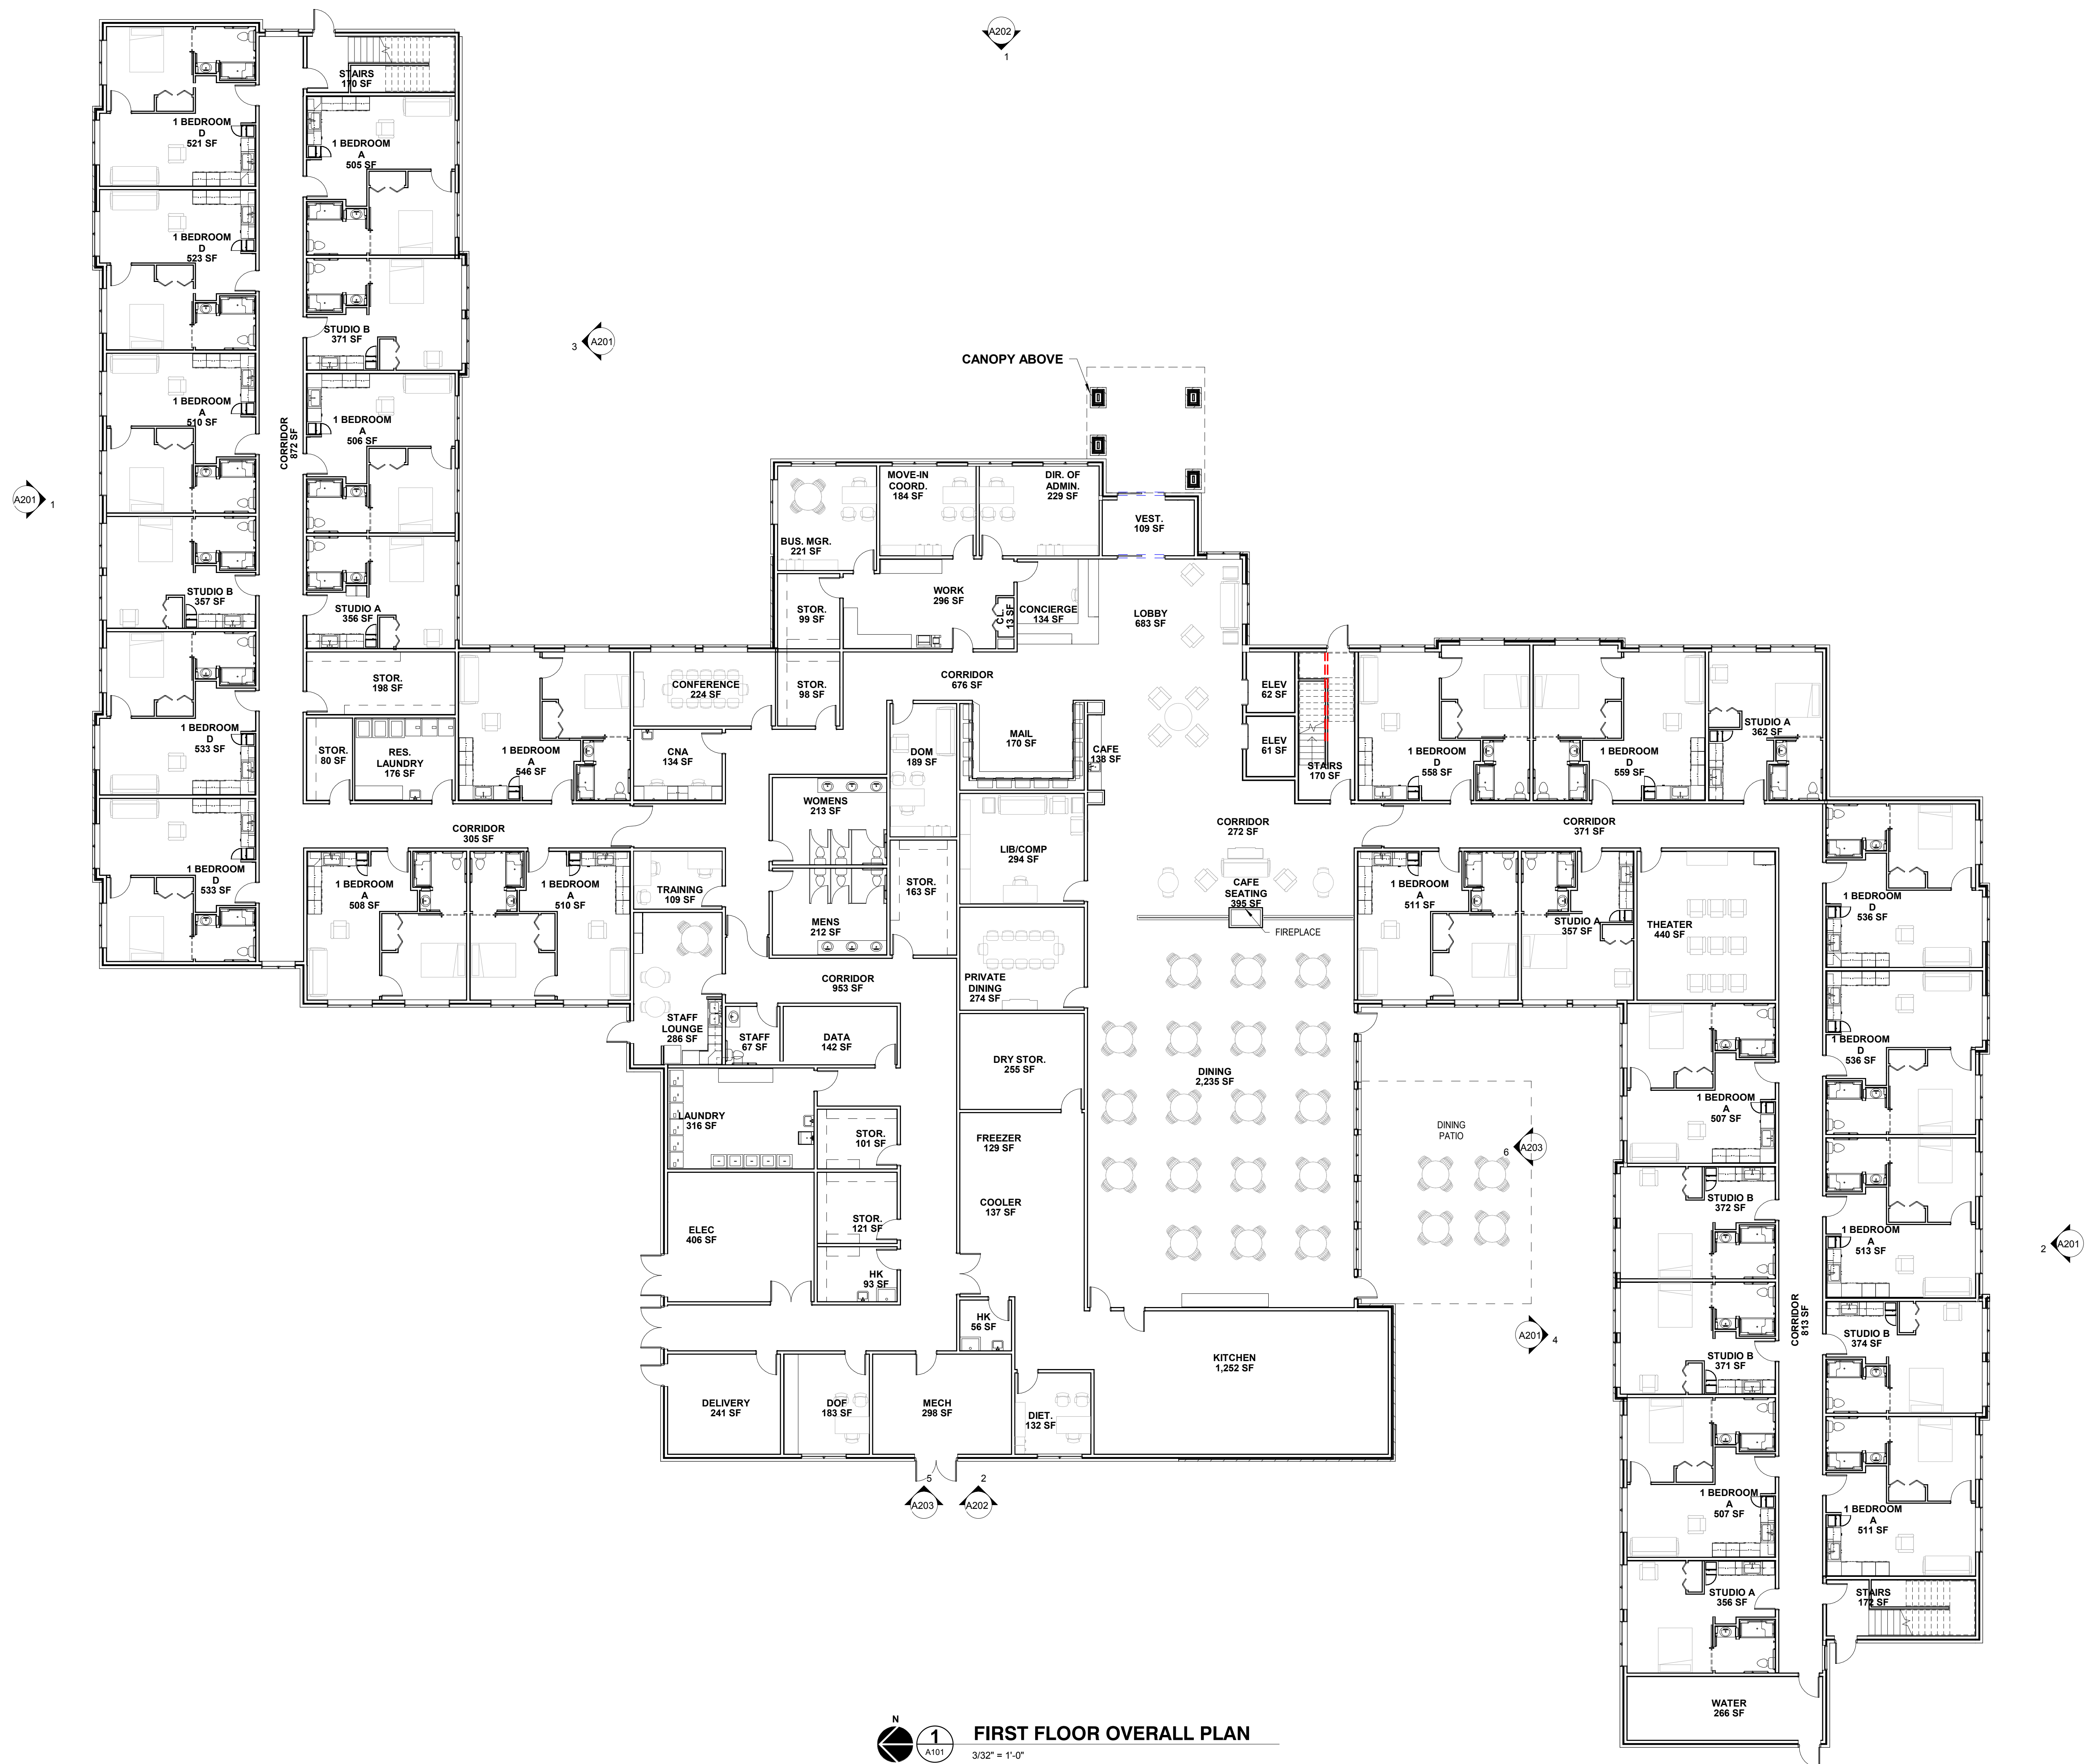

APARTMENT LEGEND		
01 FIRST FLOOR		
AREA:	33,363SF	
1 BEDROOMS:	19	
STUDIOS:	09	
02 SECOND FLOOR		
AREA:	24,633SF	
1 BEDROOMS:	21	
STUDIOS:	12	
03 THIRD FLOOR		
AREA:	24,633SF	
1 BEDROOMS:	21	
STUDIOS:	12	
04 FOURTH FLOOR		
AREA:	24,633SF	
1 BEDROOMS:	21	
STUDIOS:	12	
TOTAL		
AREA:	107,262SF	
1 BEDROOMS:	82 (65%)	127 TOTAL
STUDIOS:	45 (35%)	

FIRST FLOOR OVERALL PLAN
3/32" = 1'-0"



5902 E. 34th St.
Indianapolis, Indiana 46218



GARDANT MANAGEMENT SOLUTIONS
535 E. NORTH ST.
BRADLEY, ILLINOIS 60915
815-935-1992



T&W CONSTRUCTION
3841 W. MORRIS ST.
INDIANAPOLIS, INDIANA 46241
317-244-7637



7260 Shadeland Station | Indianapolis, Indiana 46256
TEL 317.547.5580 | FAX 317.543.0270
www.structurepoint.com

SWEET GALILEE AT THE WIGWAM

ANDERSON, INDIANA

NOT FOR CONSTRUCTION

CERTIFIED BY

ISSUANCE INDEX

DATE:	5/8/19
PROJECT PHASE:	PROGRESS

REVISION SCHEDULE


NO.	DESCRIPTION	DATE
-----	-------------	------

Project Number 2017.02041

OVERALL FIRST FLOOR PLAN

A101

APARTMENT LEGEND		
01 FIRST FLOOR		
AREA:	33,363SF	
1 BEDROOMS:	19	
STUDIOS:	09	
02 SECOND FLOOR		
AREA:	24,633SF	
1 BEDROOMS:	21	
STUDIOS:	12	
03 THIRD FLOOR		
AREA:	24,633SF	
1 BEDROOMS:	21	
STUDIOS:	12	
04 FOURTH FLOOR		
AREA:	24,633SF	
1 BEDROOMS:	21	
STUDIOS:	12	
TOTAL		
AREA:	107,262SF	
1 BEDROOMS:	82 (65%)	
STUDIOS:	45 (35%)	127 TOTAL

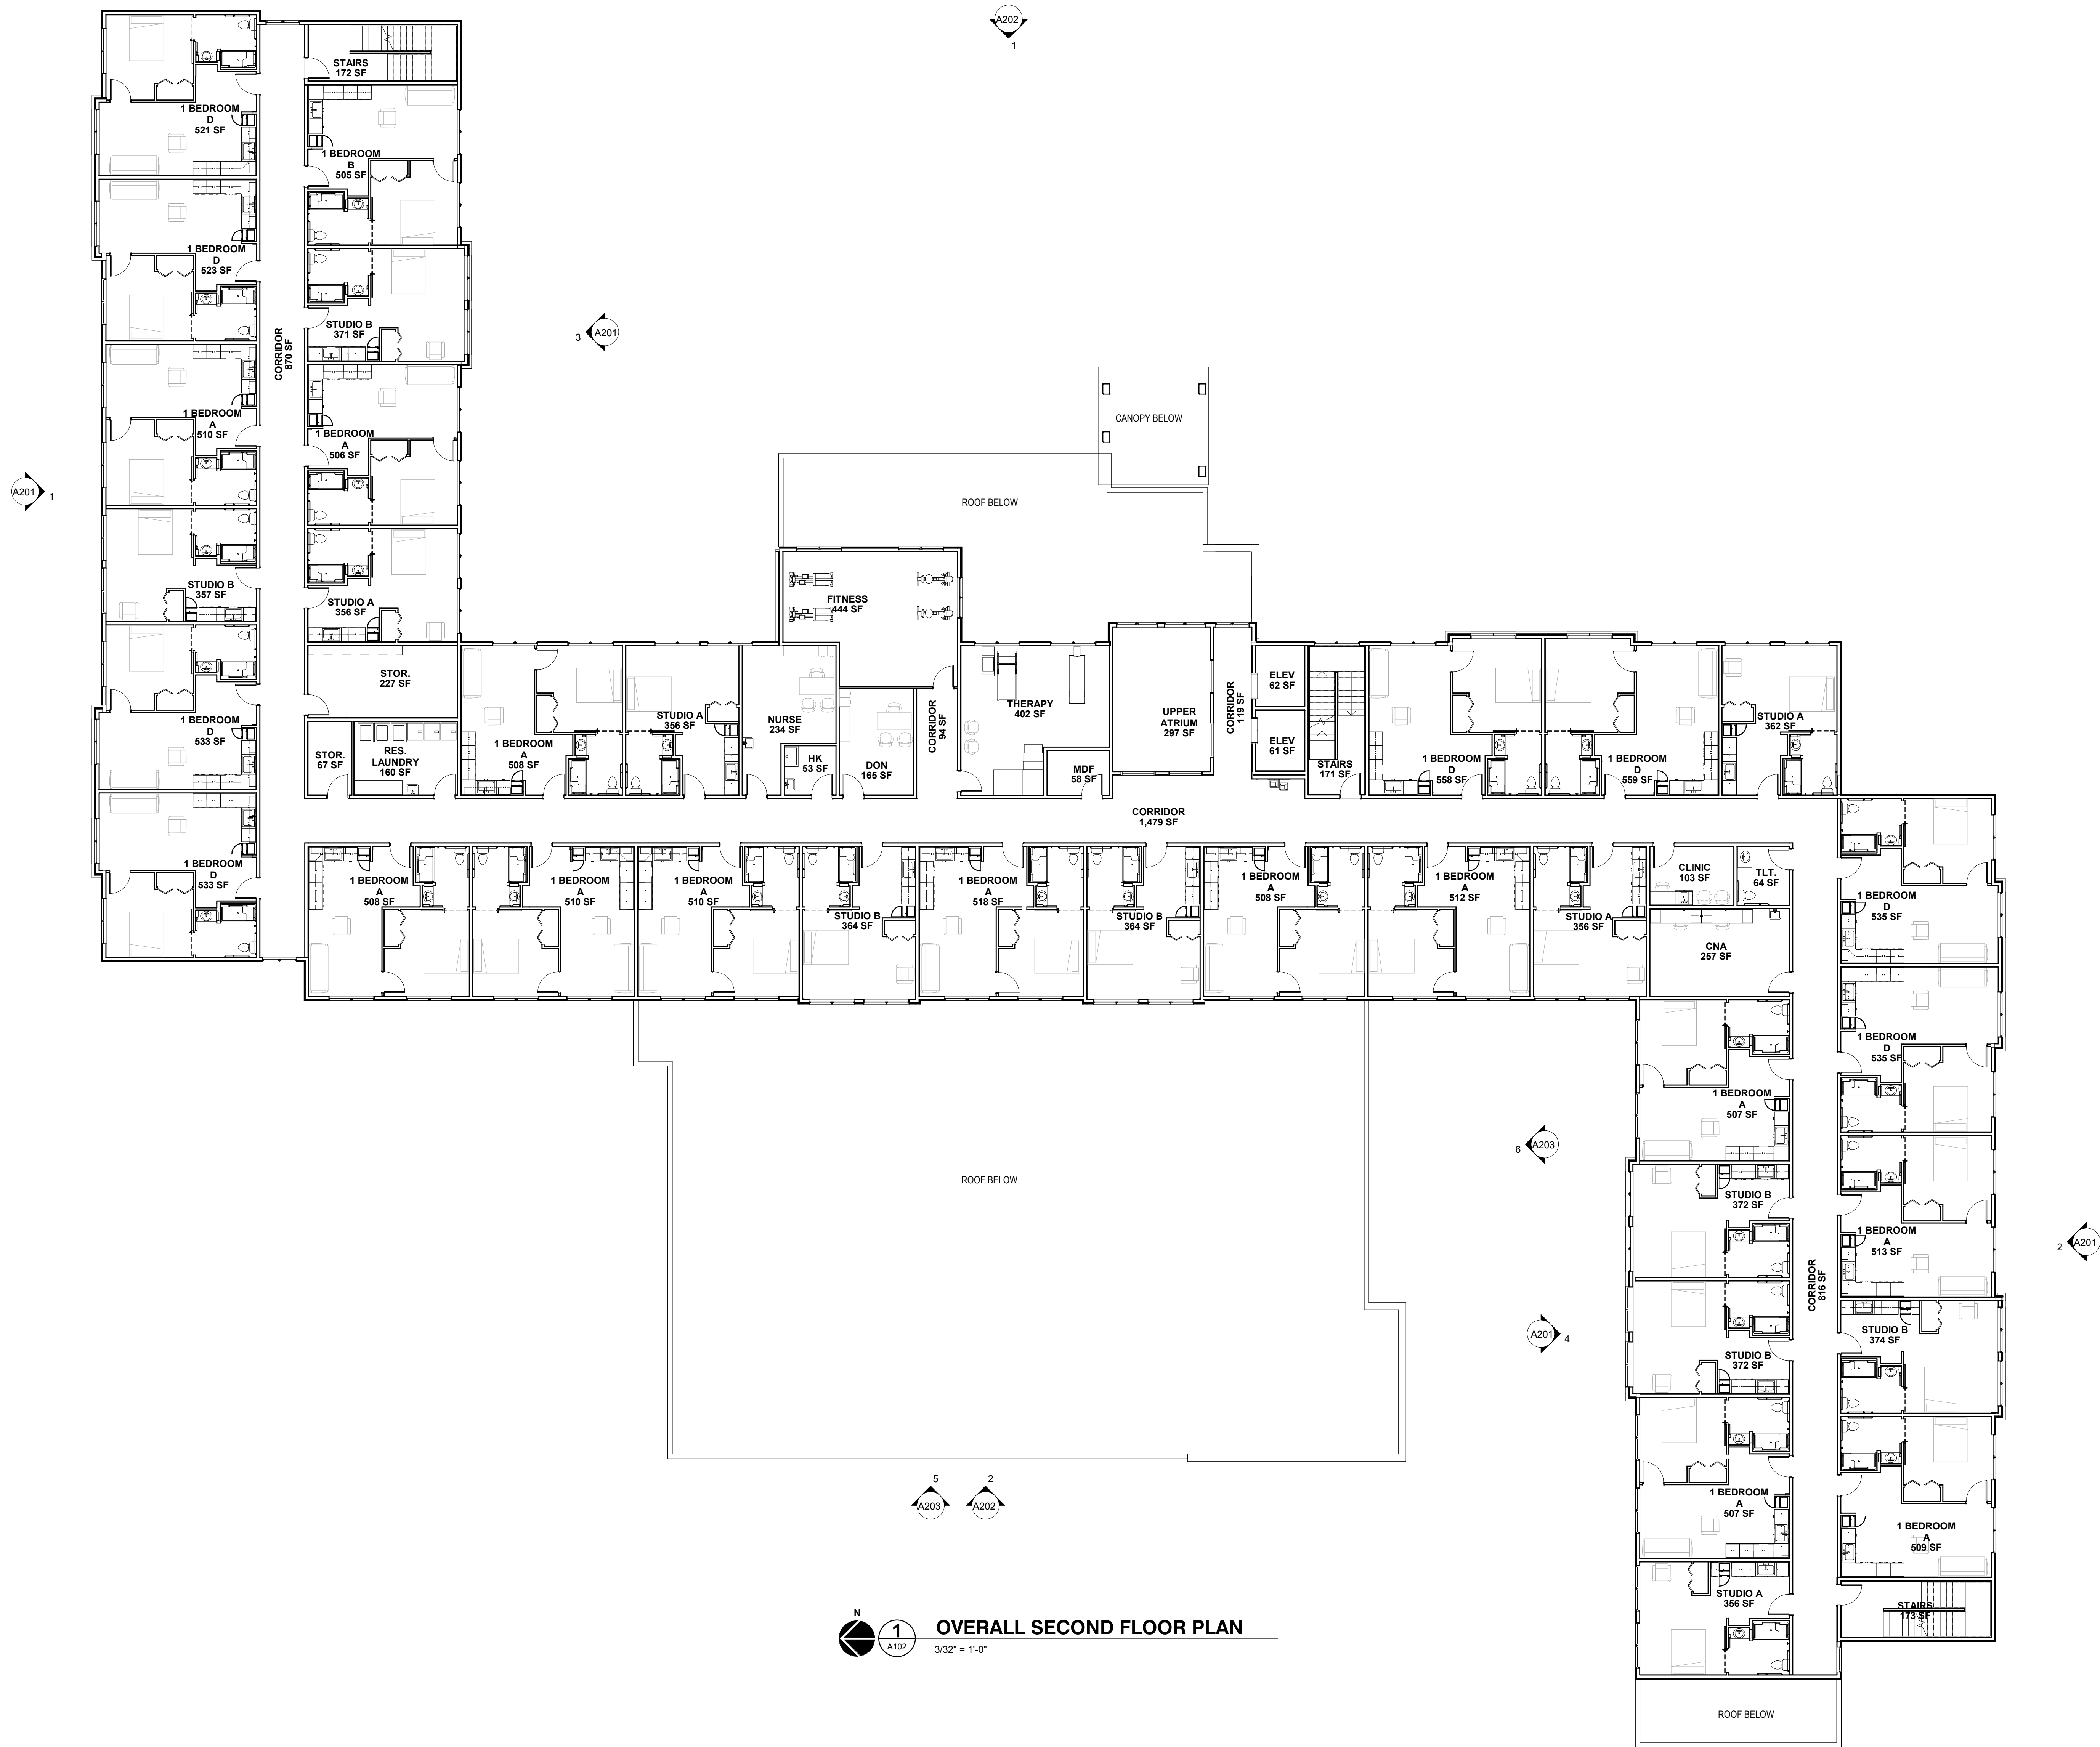

5902 E. 34th St.
Indianapolis, Indiana 46218



GARDANT MANAGEMENT SOLUTIONS
535 E. NORTH ST.
BRADLEY, ILLINOIS 60915
815-935-1992



T&W CONSTRUCTION
3841 W. MORRIS ST.
INDIANAPOLIS, INDIANA 46241
317-244-7637



7260 Shadeland Station | Indianapolis, Indiana 46256
TEL 317.547.5580 | FAX 317.543.0270
www.structurepoint.com

SWEET GALILEE AT THE WIGWAM

ANDERSON, INDIANA

NOT FOR CONSTRUCTION

CERTIFIED BY

ISSUANCE INDEX	
DATE:	5/8/19
PROJECT PHASE:	PROGRESS

REVISION SCHEDULE		
NO.	DESCRIPTION	DATE


Project Number 2017.02041

OVERALL SECOND FLOOR PLAN

A102

5/7/2019 3:41:15 PM

APARTMENT LEGEND		
01 FIRST FLOOR		
AREA:	33,363SF	
1 BEDROOMS:	19	
STUDIOS:	09	
02 SECOND FLOOR		
AREA:	24,633SF	
1 BEDROOMS:	21	
STUDIOS:	12	
03 THIRD FLOOR		
AREA:	24,633SF	
1 BEDROOMS:	21	
STUDIOS:	12	
04 FOURTH FLOOR		
AREA:	24,633SF	
1 BEDROOMS:	21	
STUDIOS:	12	
TOTAL		
AREA:	107,262SF	
1 BEDROOMS:	82 (65%)	127 TOTAL
STUDIOS:	45 (35%)	

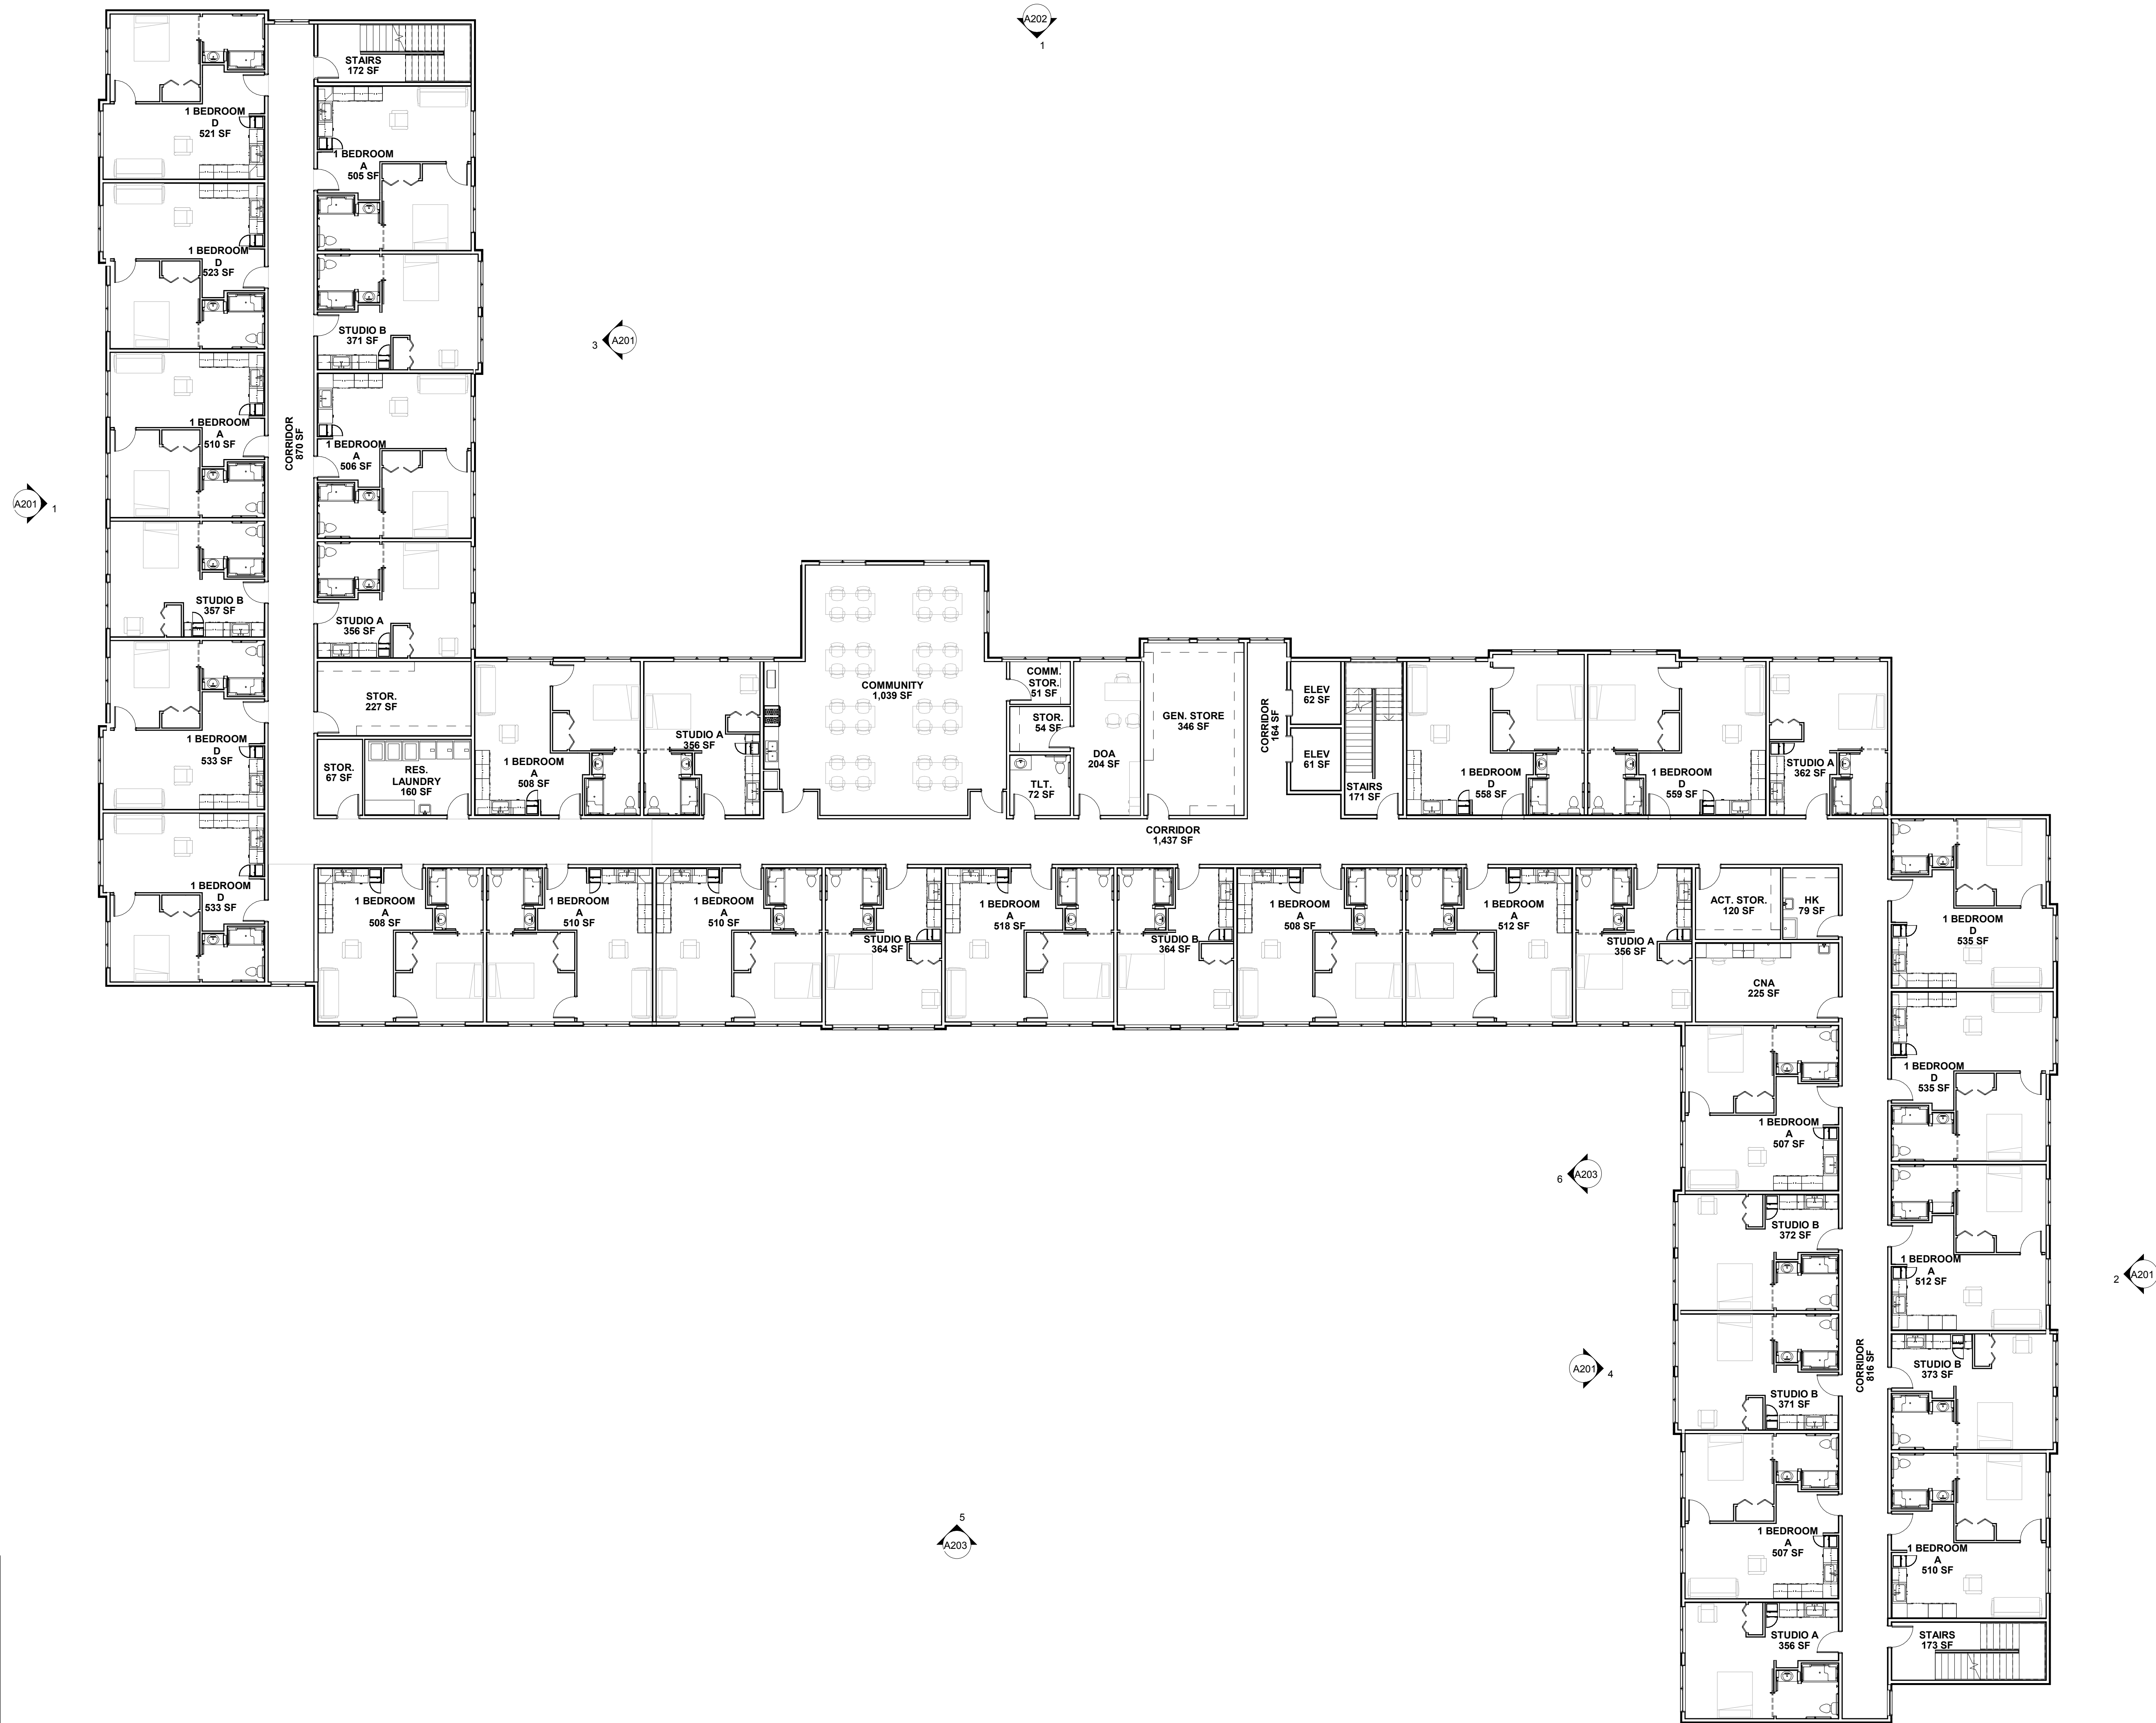

OVERALL THIRD FLOOR PLAN

3/32" = 1'-0"



5902 E. 34th St.
Indianapolis, Indiana 46218



GARDANT MANAGEMENT SOLUTIONS
535 E. NORTH ST.
BRADLEY, ILLINOIS 60915
815-935-1992



T&W CONSTRUCTION
3841 W. MORRIS ST.
INDIANAPOLIS, INDIANA 46241
317-244-7637



7260 Shadeland Station | Indianapolis, Indiana 46256
TEL 317-547-5580 | FAX 317-543-0270
www.structurepoint.com

SWEET GALILEE AT THE WIGWAM

ANDERSON, INDIANA

NOT FOR CONSTRUCTION

CERTIFIED BY

ISSUANCE INDEX

DATE:	5/8/19
PROJECT PHASE:	PROGRESS

REVISION SCHEDULE

NO.	DESCRIPTION	DATE
-----	-------------	------


Project Number 2017.02041

OVERALL THIRD FLOOR PLAN

A103

5/7/2019 3:41:18 PM

APARTMENT LEGEND			
01 FIRST FLOOR			
AREA:	33,363SF		
1 BEDROOMS:	19		
STUDIOS:	09		
02 SECOND FLOOR			
AREA:	24,633SF		
1 BEDROOMS:	21		
STUDIOS:	12		
03 THIRD FLOOR			
AREA:	24,633SF		
1 BEDROOMS:	21		
STUDIOS:	12		
04 FOURTH FLOOR			
AREA:	24,633SF		
1 BEDROOMS:	21		
STUDIOS:	12		
TOTAL			
AREA:	107,262SF		
1 BEDROOMS:	82 (85%)	127 TOTAL	
STUDIOS:	45 (35%)		

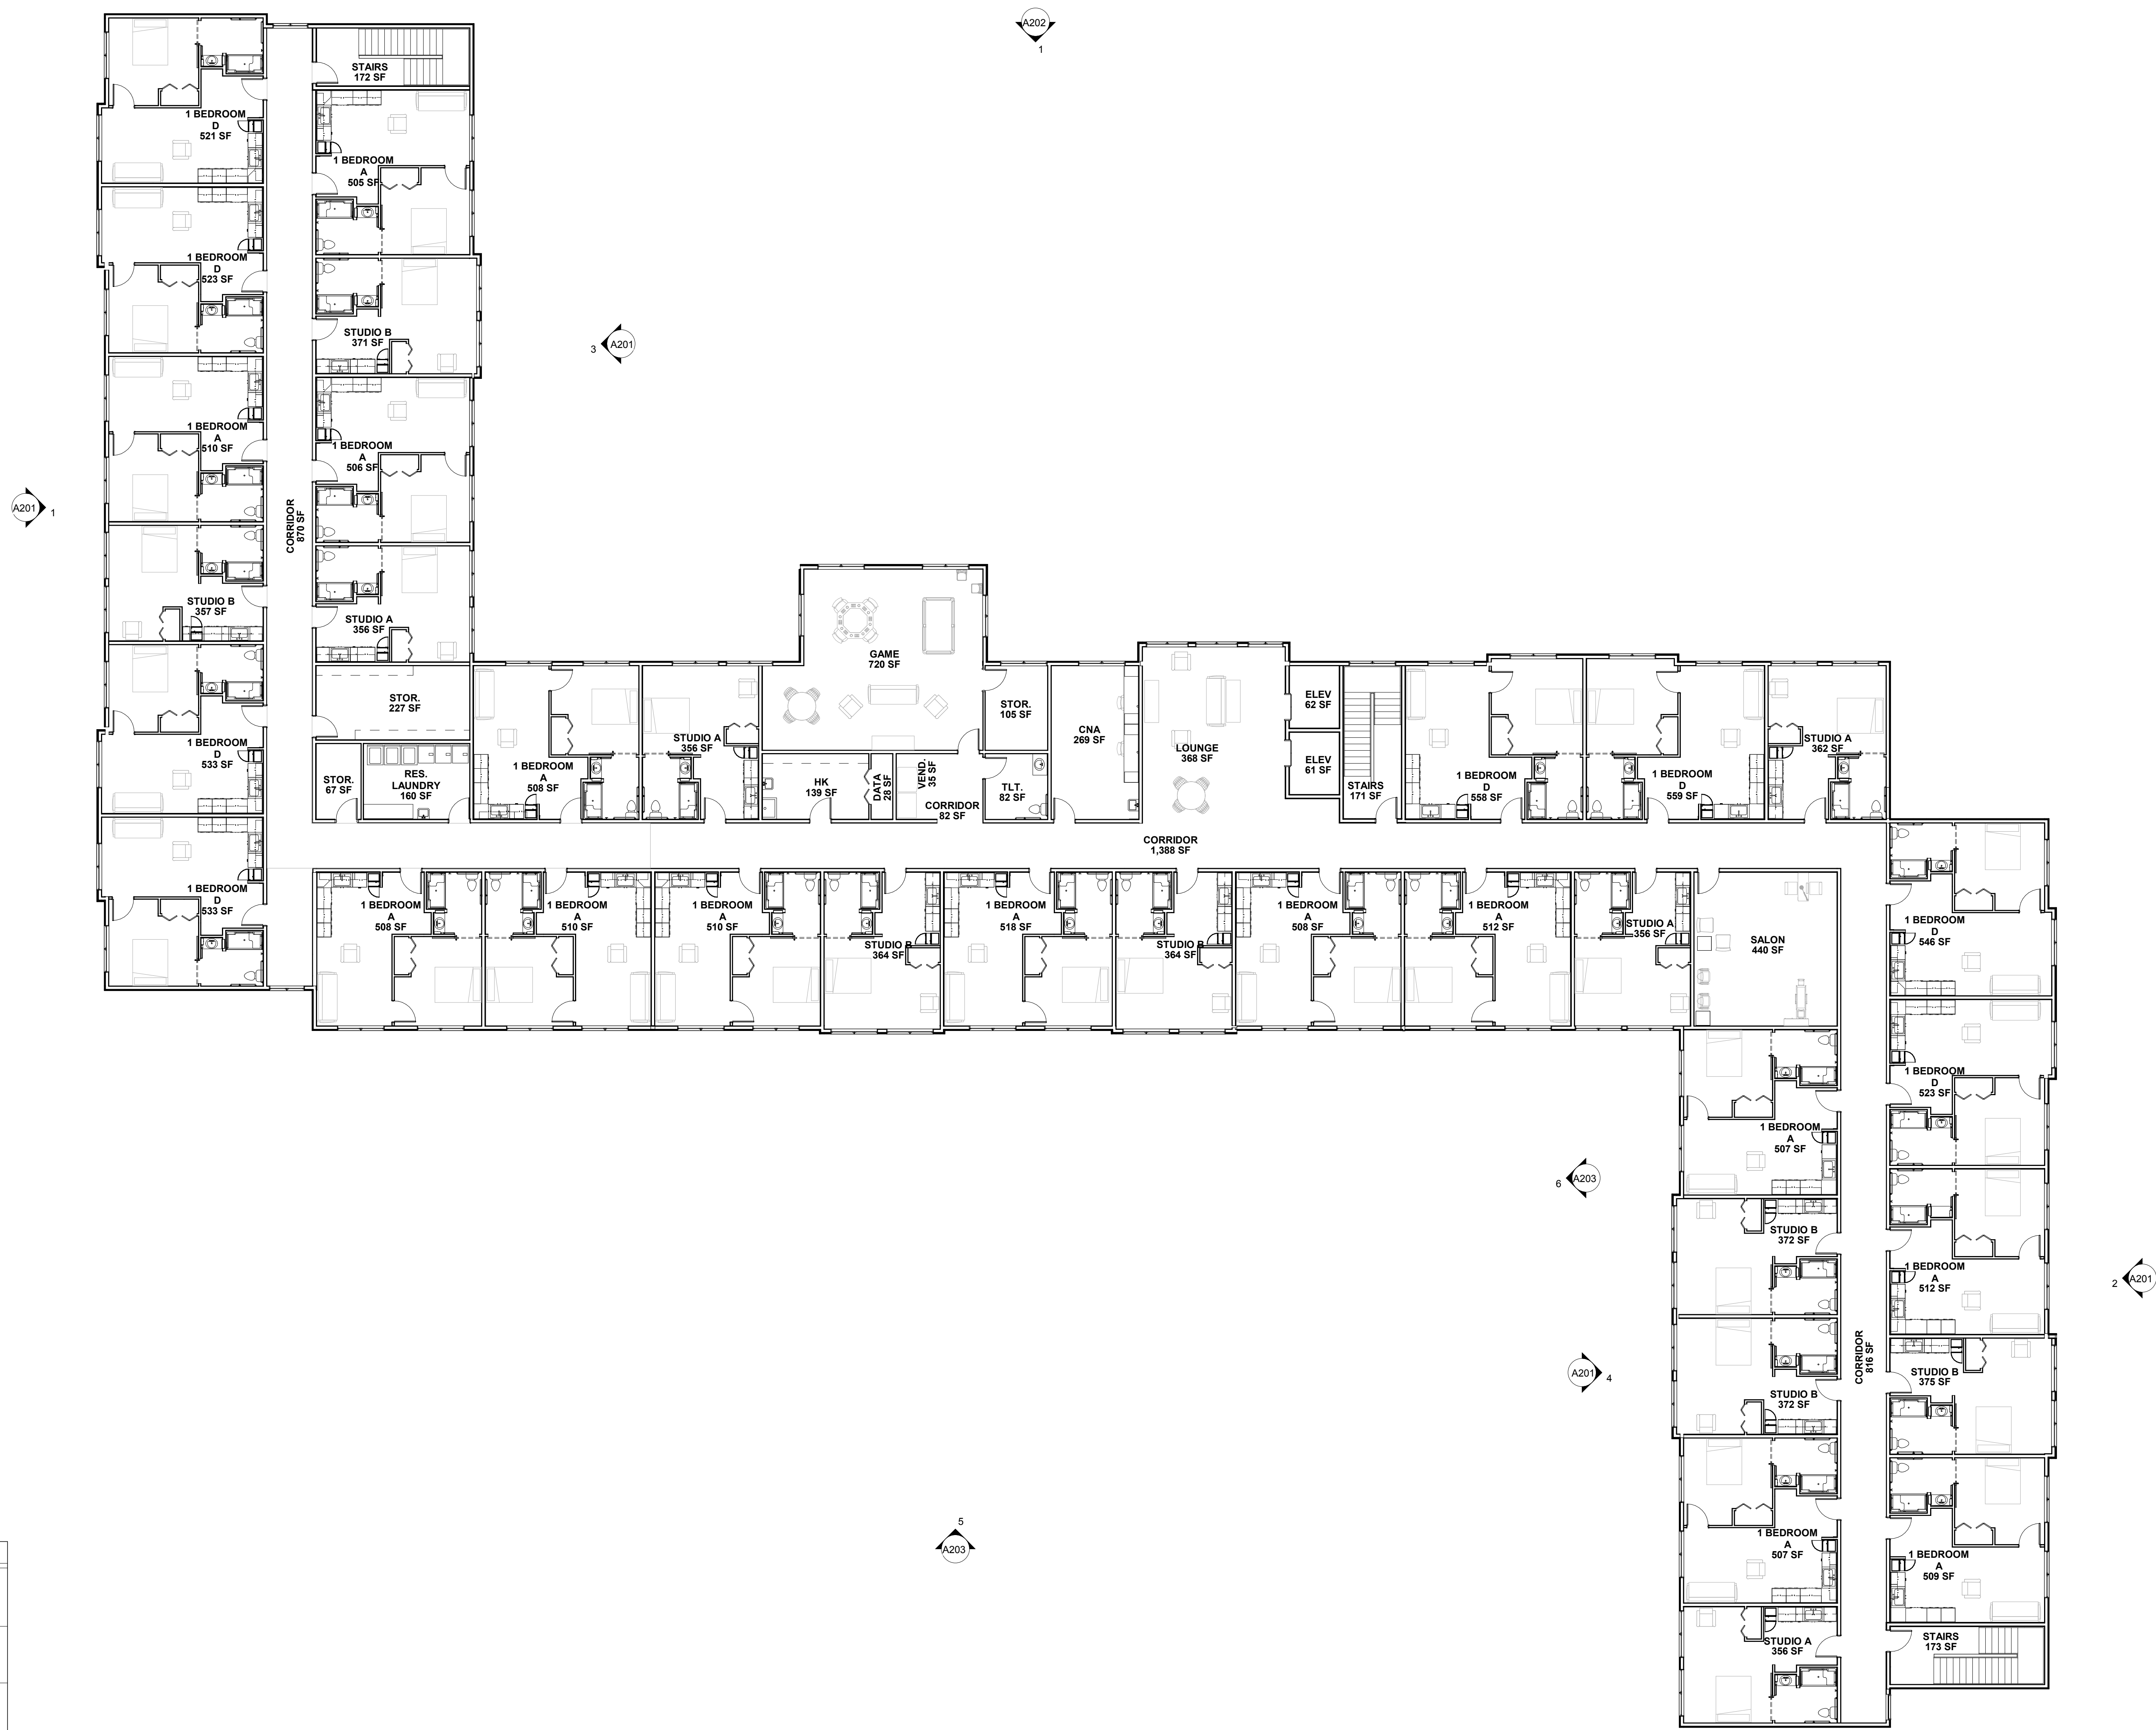

OVERALL FOURTH FLOOR PLAN

3/32" = 1'-0"



5902 E. 34th St.
Indianapolis, Indiana 46218



GARDANT MANAGEMENT SOLUTIONS
535 E. NORTH ST.
BRADLEY, ILLINOIS 60915
815-935-1992



T&W CONSTRUCTION
3841 W. MORRIS ST.
INDIANAPOLIS, INDIANA 46241
317-244-7637



7260 Shadeland Station | Indianapolis, Indiana 46256
TEL 317-547-5580 | FAX 317-543-0270
www.structurepoint.com

SWEET GALILEE AT THE WIGWAM

ANDERSON, INDIANA

NOT FOR CONSTRUCTION

CERTIFIED BY

ISSUANCE INDEX

DATE:	5/8/19
PROJECT PHASE:	PROGRESS

REVISION SCHEDULE

NO.	DESCRIPTION	DATE
-----	-------------	------

Project Number 2017.02041

OVERALL FOURTH FLOOR PLAN

A104

COLORS ARE NOT INDICATIVE OF ACTUAL MATERIAL COLORS.



4 SOUTH WING ELEVATION
1/8" = 1'-0"



3 NORTH WING ELEVATION
1/8" = 1'-0"



2 OVERALL NORTH ELEVATION
1/8" = 1'-0"



1 OVERALL SOUTH ELEVATION
1/8" = 1'-0"



5902 E. 34th St.
Indianapolis, Indiana 46218



GARDANT MANAGEMENT SOLUTIONS
535 E. NORTH ST.
BRADLEY, ILLINOIS 60915
815-935-1992



T&W CONSTRUCTION
3841 W. MORRIS ST.
INDIANAPOLIS, INDIANA 46241
317-244-7637



7260 Shadeland Station | Indianapolis, Indiana 46256
TEL 317.547.5580 | FAX 317.543.0270
www.structurepoint.com

SWEET GALILEE AT THE WIGWAM

ANDERSON, INDIANA

NOT FOR CONSTRUCTION

CERTIFIED BY

ISSUANCE INDEX	
DATE:	
5/8/19	
PROJECT PHASE:	
PROGRESS	

REVISION SCHEDULE		
NO.	DESCRIPTION	DATE

Project Number 2017.02041

EXTERIOR
ELEVATIONS

A201

COLORS ARE NOT INDICATIVE OF ACTUAL MATERIAL COLORS.



5902 E. 34th St.
Indianapolis, Indiana 46218



GARDANT MANAGEMENT SOLUTIONS
635 E. NORTH ST.
BRADLEY, ILLINOIS 60915
815-935-1992



T&W CONSTRUCTION
3841 W. MORRIS ST.
INDIANAPOLIS, INDIANA 46241
317-244-7637



7260 Shadeland Station | Indianapolis, Indiana 46256
TEL 317.547.5580 | FAX 317.543.0270
www.structurepoint.com

SWEET GALILEE AT THE WIGWAM

ANDERSON, INDIANA

NOT FOR CONSTRUCTION

CERTIFIED BY

ISSUANCE INDEX	
DATE:	
5/8/19	
PROJECT PHASE:	
PROGRESS	

REVISION SCHEDULE		
NO.	DESCRIPTION	DATE

Project Number 2017.02041

EXTERIOR
ELEVATIONS

A202



2 OVERALL WEST ELEVATION
1/8" = 1'-0"



1 OVERALL EAST ELEVATION
1/8" = 1'-0"

5/7/2019 3:41:33 PM